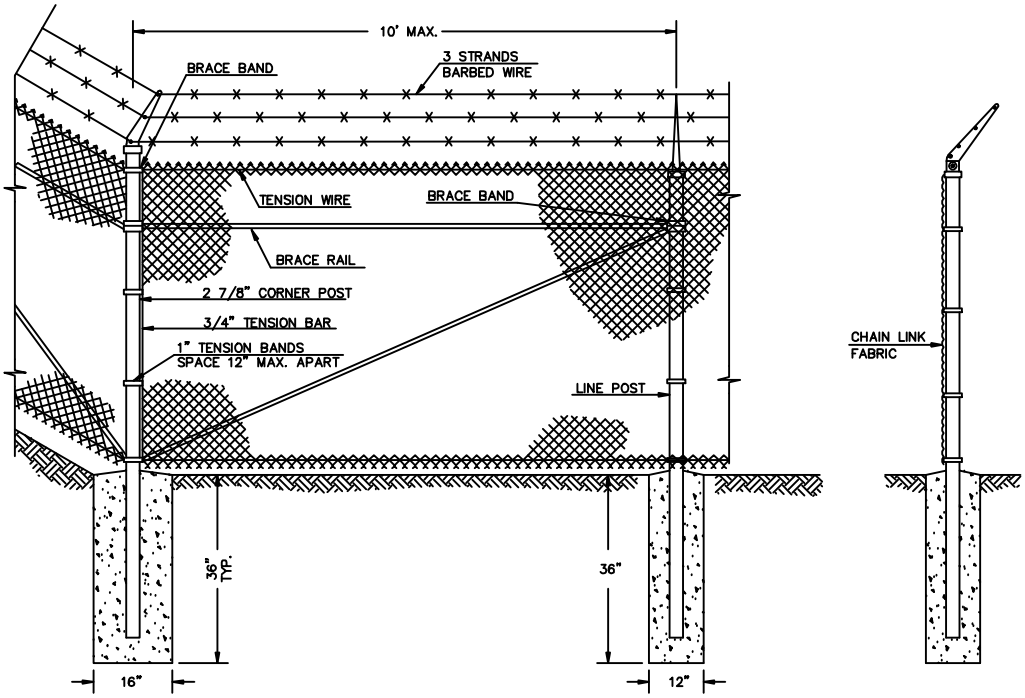

CHAIN LINK CORNER BRACE

SCALE: 1" = 2'

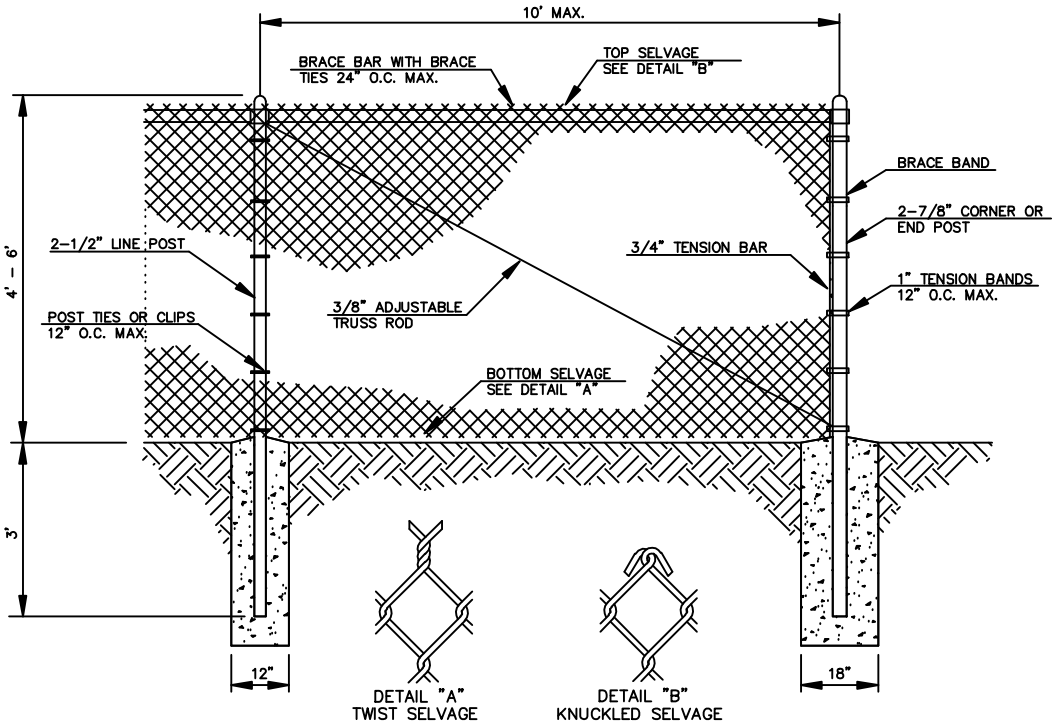

REVISION	APPROVED	DATE

CITY OF COEUR d'ALENE STANDARD DRAWING

CHAIN LINK FENCE

APPROVED BY:

CITY ENGINEER, PE 7432

4/1/08

DATE:

DWG NO. M-7